FilmL.A., Inc.
6255 W Sunset Blvd, 12th Floor
Hollywood, CA 90028
t: (213)977-8600 - f: (213)977-8601
www.filmla.com

Summary Information

Permit No: F00165898-E **Type of Permit:** FILMING **Release Date:** 12/04/2020

Production Company	TORCH 2014 INC
Insured Company Name	TORCH 2014 INC
Contact Phone No. 1	323-956-4926
Contact Phone No. 2	
Fax	
Address	5555 MELROSE AVE, WILDER BLDG, SUITE 214 LOS ANGELES, California 90038
Production Title	UNTITLED CB PROJECT
Type of Production	TV Reality

Producer	JC Del Barco
Director	Edgar Martin
1st AD	Christine Wu
Production Manager	Maritsa Arteaga
FilmL.A. Coordinator	Sarah Neubauer
Location Manager	Tawny Fernandez
Primary Phone	Mobile - 661-607-9338
Secondary Phone	
Location Assistant	TBD TBD
Primary Phone	Mobile - 555-555-5555
Secondary Phone	

Fees

FILMLA NON-REFUNDABLE FILM PERMIT RIDER FEE	$111.00

Total Permit Fee $111.00

Number of Locations 1

NOT A PERMIT

FilmL.A., Inc.
6255 W Sunset Blvd, 12th Floor
Hollywood, CA 90028
t: (213)977-8600 - f: (213)977-8601
www.filmla.com

Summary Information — Location

Location 1 of 1

Permit Number F00165898-E
Production Company TORCH 2014 INC
Insured Company TORCH 2014 INC
Production Title UNTITLED CB PROJECT

Location Manager Tawny Fernandez
Primary Phone Mobile - 661-607-9338
Secondary Phone

Location Address 5376 Wilshire Blvd, Los Angeles, CA, 90036

Location Type Business

Film Dates 12/4/2020 - 12/4/2020 07:00 - 22:00 1 day

Open or Closed to the Public Closed

Generic Conditions *** MUST COMPLY WITH ATTACHED REOPENING PROTOCOL FOR MUSIC, TELEVISION AND FILM PRODUCTION: APPENDIX J EFFECTIVE AS OF FRIDAY, JUNE 12, 2020.***
THE CONSUMPTION OF ALCOHOLIC BEVERAGES AND THE USE OF DRUGS, INCLUDING MARIJUANA, ON LOCATION BY ANY CAST, CREW, OR INVITED GUESTS IS STRICTLY PROHIBITED.
Community Survey Obtained
Must Maintain 5' Clearance on Sidewalks/Walkways
Must maintain local/emergency access
No cast or crew parking on area streets
No interference with merchant activity.
No Parking in handicap spaces at anytime.
Number of uniformed officers listed on the permit is a minimum requirement. Permittee remains responsible for deploying a sufficient number of uniformed officers to provide traffic and crowd control to ensure the safety of the film crew and the public.

Please see attached document 165898-C_SS_C1_WILSHIRE_CLOVERDALE_DETROIT_ DIRECTIONAL (1).pdf

Equipment on Location

Type	Quantity
5 or 10 ton trucks	2
Cast/Crew vehicles	40
Cube Trucks	2
Generator	1
Motor Homes	1
Vans	2

Personnel on Location

Type	Quantity
Cast	2
Crew	50
Off-Duty/Retired LAPD Officer(s)	2

Filming Activities Atmospheric smoke effects (water based); Drive ups & away; Driving shots; Equipment on sidewalk, in curb lane & across street; Exterior establishing shots; Exterior models against scenery; Interior and exterior dialogue; Intermittent pedestrian control; Intermittent traffic control - 2 minutes standard;

Jurisdiction **Political:** Los Angeles City - Council District 04 **Police:** Los Angeles Police **Fire:** Los Angeles City Department

Thomas Guide **Page:** 633 **Grid:** D2

Coordinator Note rider e extends closure to 7 pm

Parking
Base Camp
Location Type : Filming Location

Crew Parking
Location Type : Filming Location

Lane / Full Closure S/S CURB WILSHIRE BLVD., CLOVERDALE AVE - DETROIT ST
Approximate Footage 0 - 300

Date(s) 12/4/2020 to 12/4/2020 **Time(s)** 08:00 to 19:00

NOT A PERMIT

Permit #F00165898-E

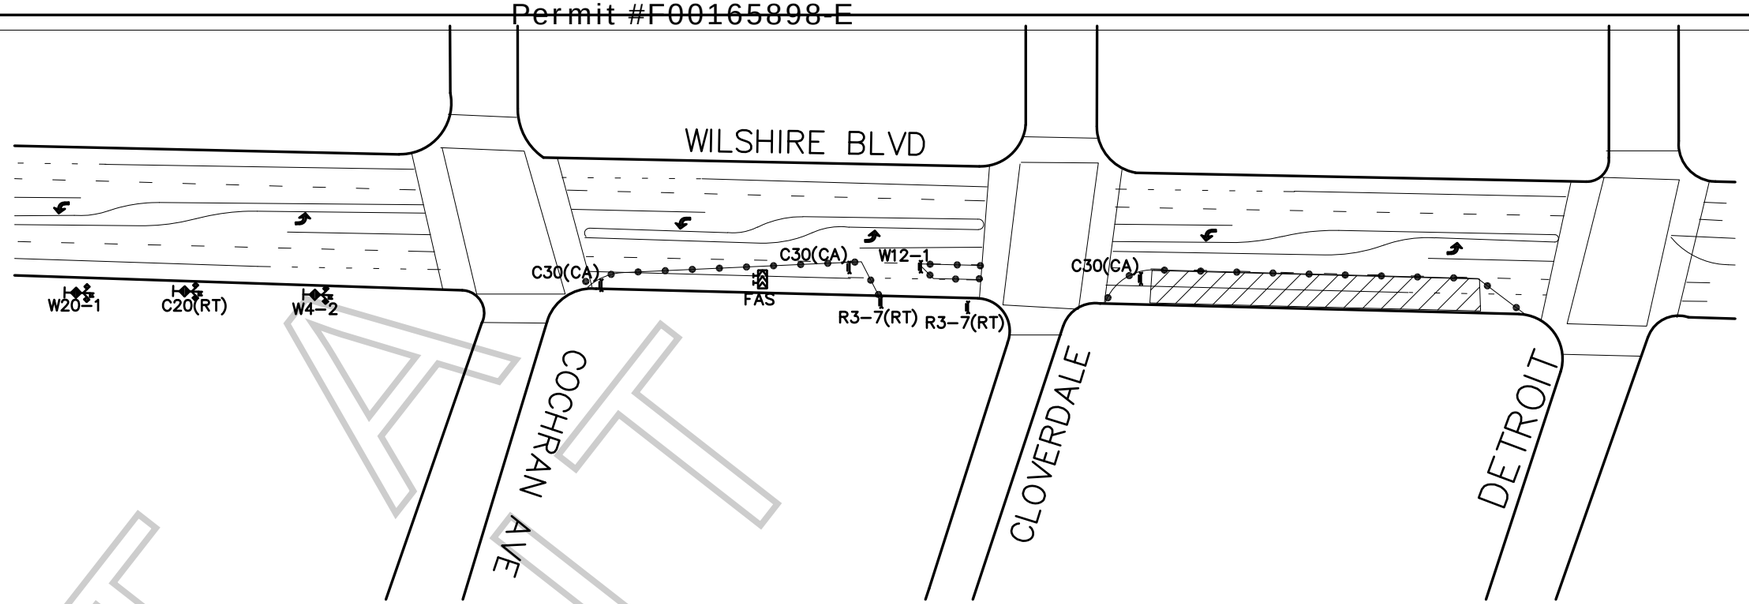

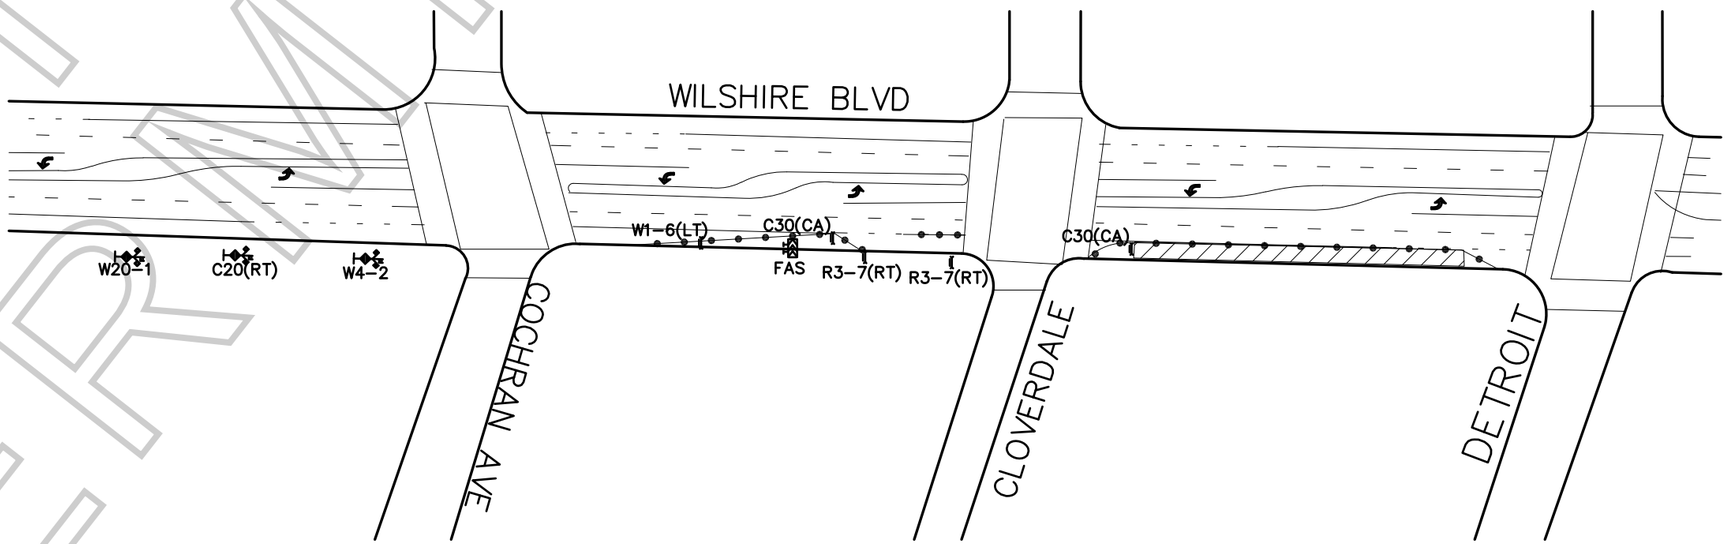

NOT A PERMIT

LEGEND:

- ADVANCE WARNING SIGN
- SIGN ON TYPE I BARRICADE
- TRAFFIC CONE 28" (REFLECTIVE)
- CLOSURE/WORK AREA
- FLASHING ARROW SIGN (FAS)

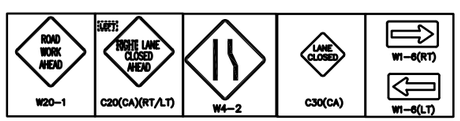

FILM LA COORDINATOR: SARAH NEUBAUER
FILM LA PERMIT # F-165898-C

CLOSURE INFO:
S/S CURB AND ADJACENT LANE OF WILSHIRE BLVD
FROM CLOVERDALE AVE-DETROIT ST
12/4, 0700-0800

S/S CURB LANE OF WILSHIRE BLVD
FROM CLOVERDALE AVE-DETROIT ST
12/4, 0800-1900

TORCH 2014 INC
"UNTITLED CB PROJECT"
LOCATIONS CONTACT:
DENNIS DE LEON 323.260.4777(4PPS)

N

TCP DRAWN BY:
ISMAEL RODRIGUEZ
PACIFIC TRAFFIC CONTROL, INC.
323.981.0600 PH.
LIC # 944488

GENERAL NOTES:

1. ALL SIGNING, STRIPING, AND TRAFFIC CONTROL DEVICES SHALL CONFORM TO THE CURRENT STATE OF CALIFORNIA DEPARTMENT OF TRANSPORTATION (CALTRANS) STANDARD PLANS AND STANDARD SPECIFICATIONS, CALIFORNIA M.U.T.C.D., AND ANY ADDENDUMS THERTO, AND AS SHOWN ON THESE PLANS.
2. THERE SHALL BE NO INTERFERENCE WITH TRAFFIC SIGNALS OR CROSSWALKS.
3. CONES SHALL BE 28" MINIMUM HEIGHT AND SHALL HAVE REFLECTORIZED SLEEVES FOR NIGHT WORK.
4. POLICE SHALL DIRECT TRAFFIC AS NECESSARY.